Back

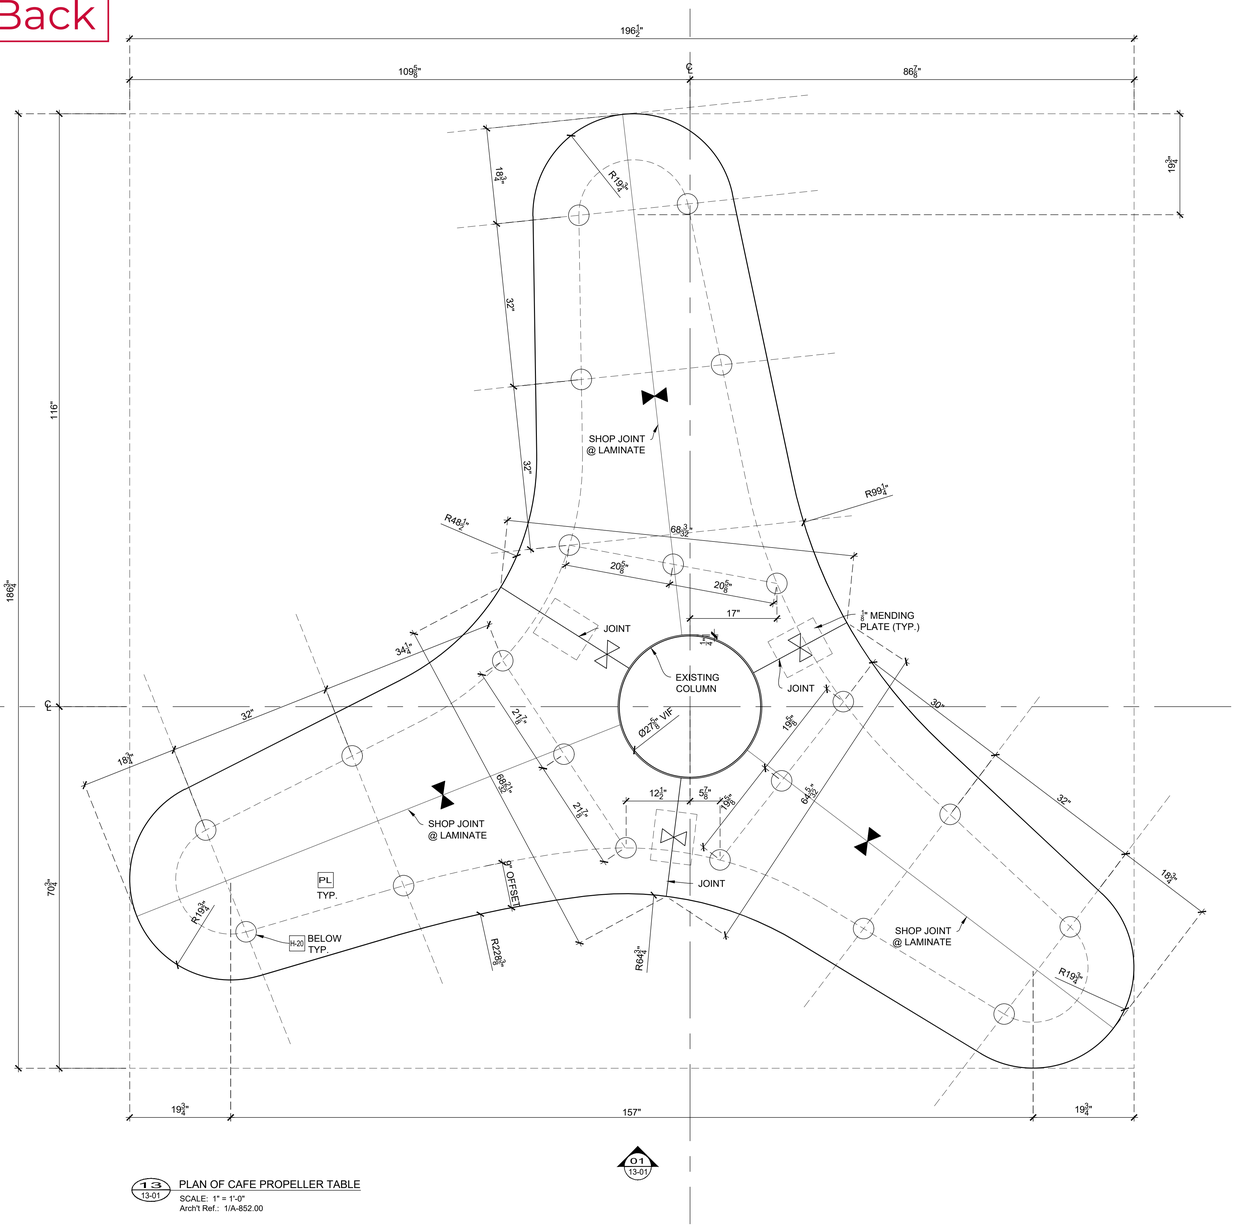

1 / 13 / 13-01 PLAN OF CAFE PROPELLER TABLE
SCALE: 1" = 1'-0"
Arch't Ref.: 1/A-852.00

ARCHITECT NOTE:
PLEASE VERIFY MODEL, MANUFACTURER AND FINISH OF LEG

THIS SPACE RESERVED FOR HARDWARE SCHEDULE

ARCHITECT NOTE:
PLEASE SPECIFY PLASTIC LAMINATE

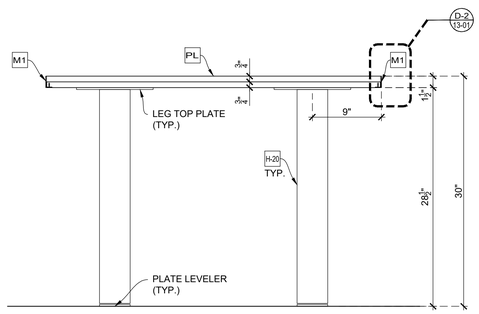

13-01 VERTICAL SECTION
SCALE: 1-1/2" = 1'-0"
Arch't Ref.:

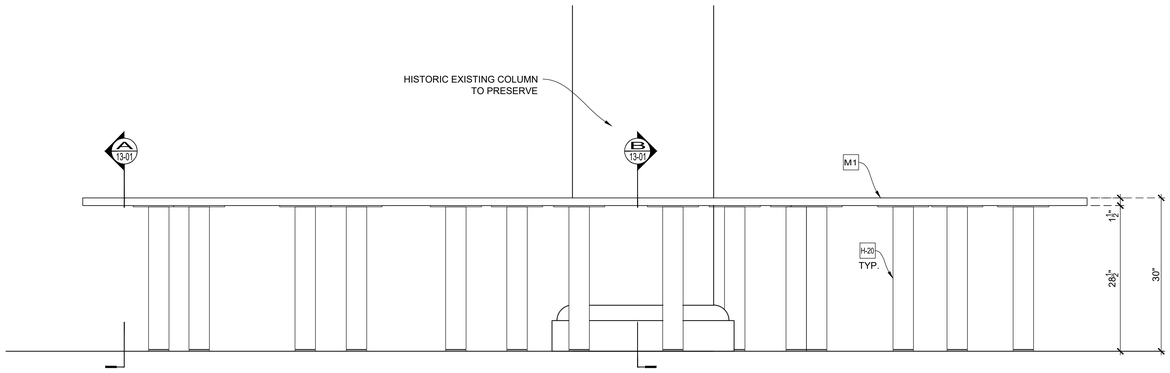

O 1 / 13-01 ELEVATION
SCALE: 1" = 1'-0"
Arch't Ref.: 2/A-852.00

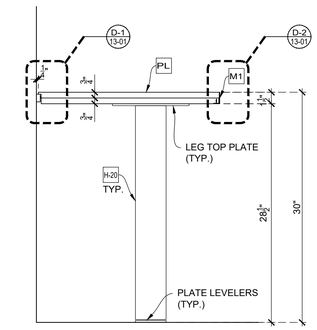

B 13-01 VERTICAL SECTION
SCALE: 1-1/2" = 1'-0"
Arch't Ref.:

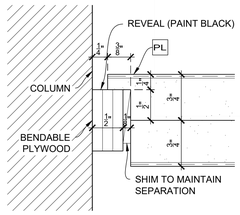

D-1 DETAIL
SCALE: FULL SCALE
Arch't Ref.:

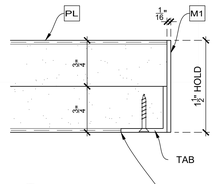

D-2 DETAIL
SCALE: FULL SCALE
Arch't Ref.:

NOTCH FOR TAB AS REQ'D
OR USE ADEQUATE CORE THICKNESS TO HOLD 1 ¾" EDGE
- DEPENDS ON PL THICKNESS

LOADING DOCK ELEVATOR

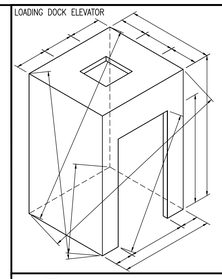

—Loose to field
—Fixed in shop

THIS SPACE RESERVED FOR GENERAL NOTES

DRAWING SUBMITTALS AND RETURNS

DATE	PURPOSE	TO	RETURN	RETURN STATUS

DRAWING REVISIONS

	DATE	DESCRIPTION	REVISED BY	COMMENTS
1				
2				
3				
4				
5				
6				
7				
8				
9				
10				

RELEASES FOR FABRICATION

DATE	DESCRIPTION

TITLE:
ITEM NO:
DESC.: PLAN
DESC.: CAFE SEATING HISTORIC COLUMN 3300

By: PD	Scale: As Noted	Job No.	Dwg. No. 13-01
Status: In Submittal Review	Date: 2019-01-02		

plotted: 7/26/19 4:36:47 PM